


PROPOSED FLOOR PLAN

SCALE 1:100

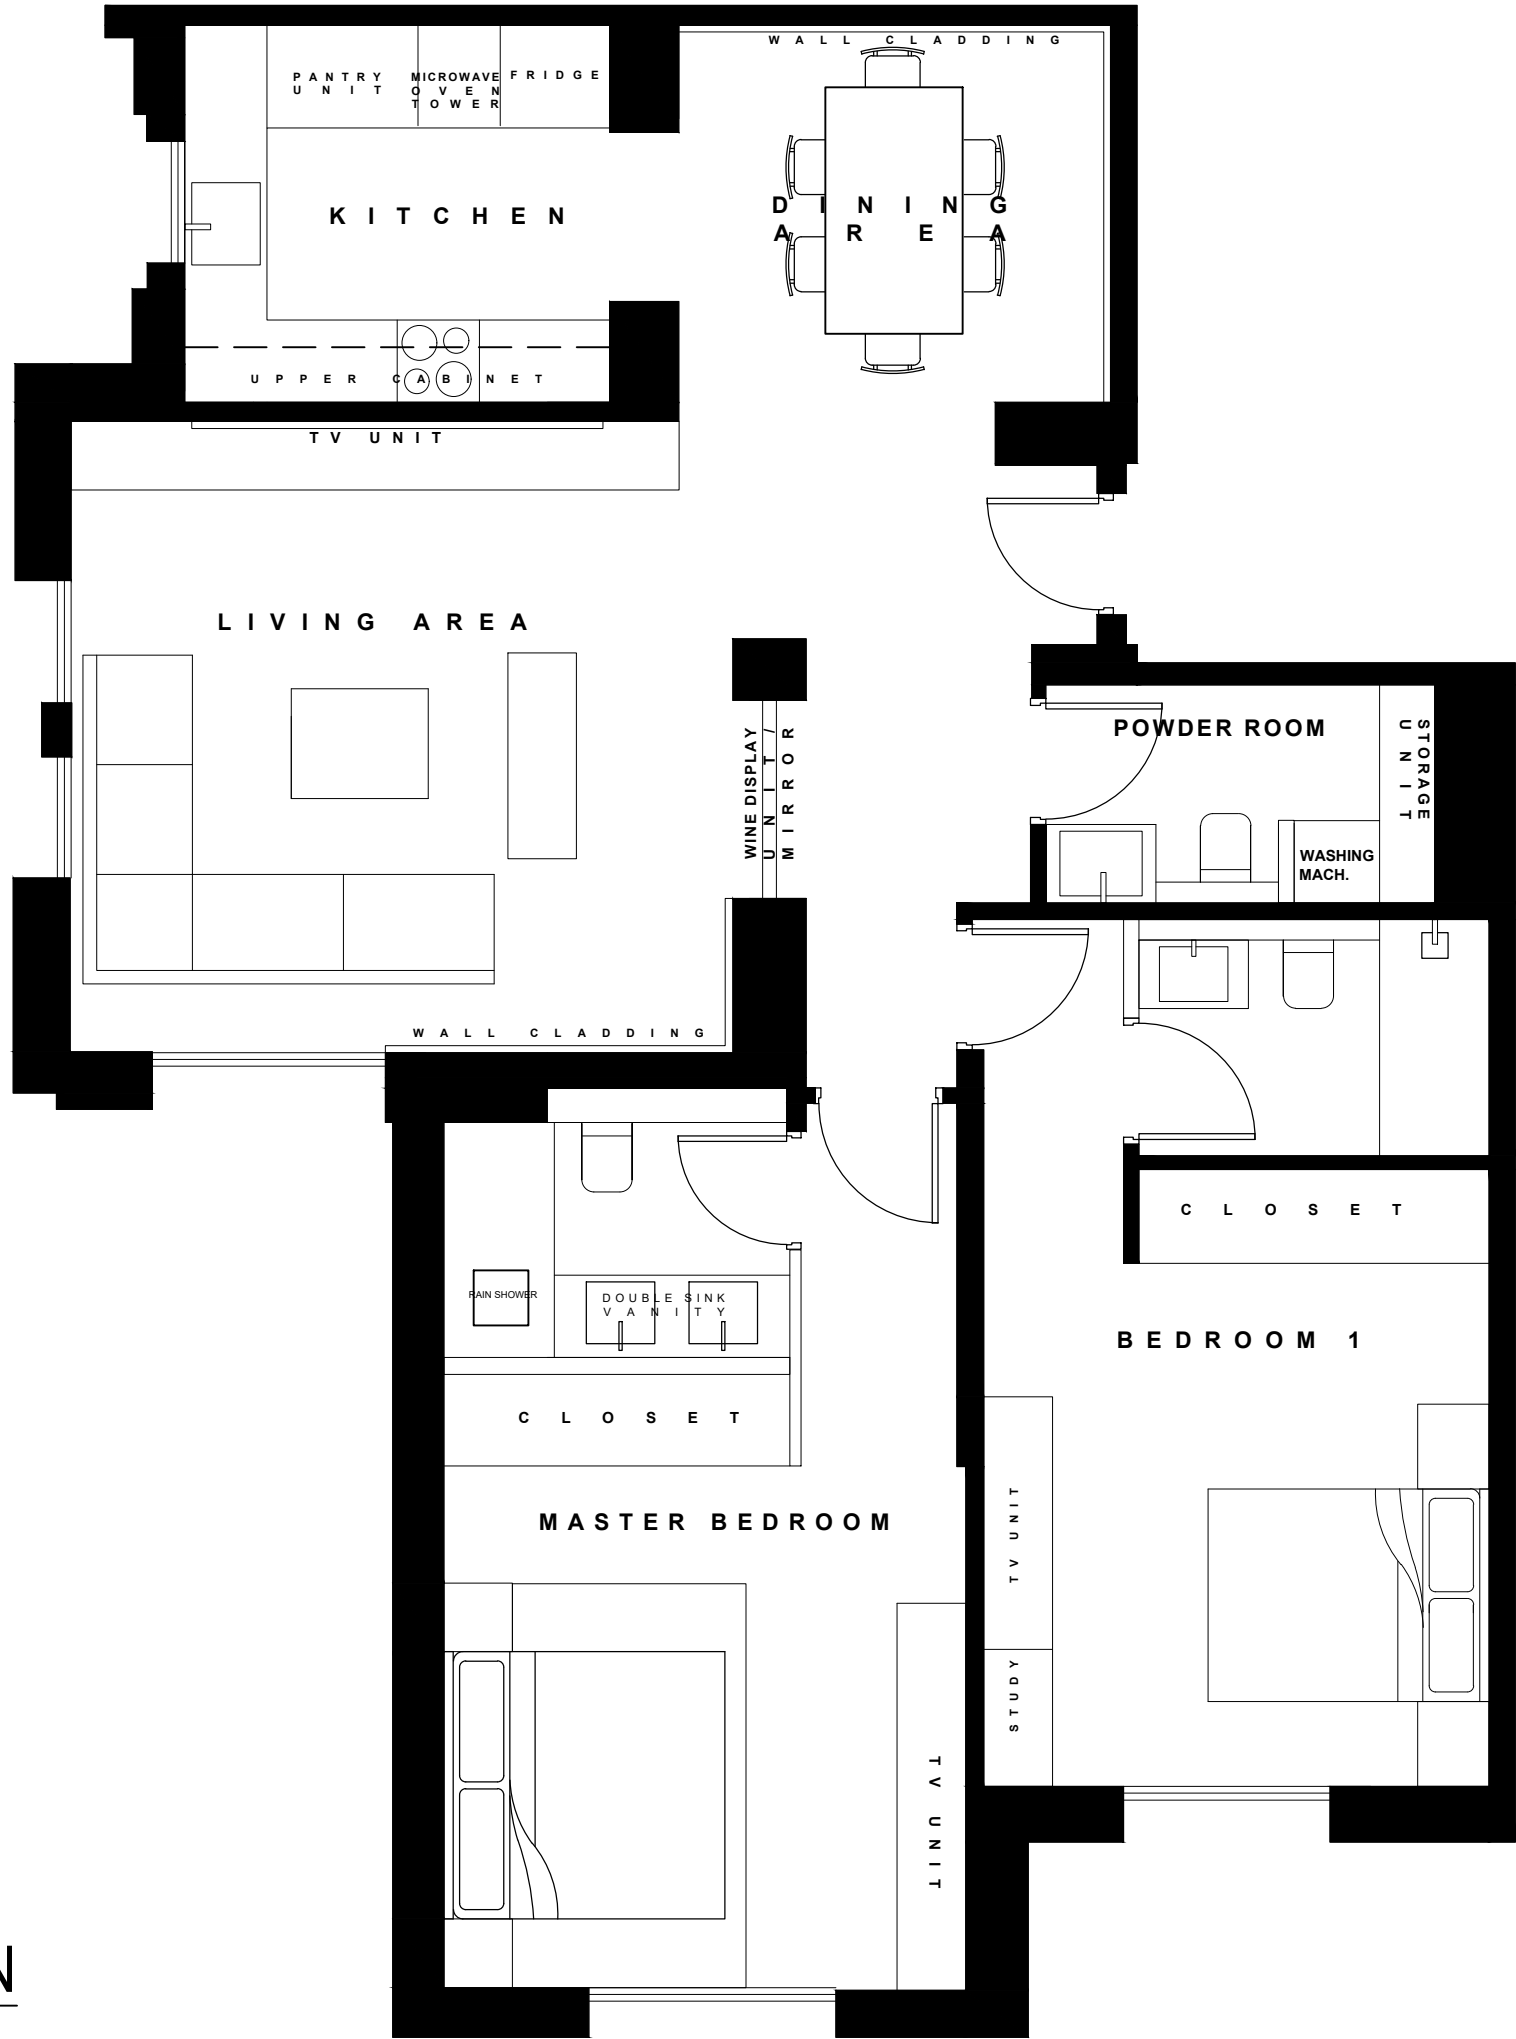

CREATIVE CORNER
DESIGN+BUILD



CLIENT: ***

UAE

ARCHITECT:

PROJECT NAME:
KAMOON APT UNIT

CATEGORY:
Architectural

PROJECT ADDRESS:
OLD TOWN KAMOON
DOWNTON, DUBAI

TOTAL SQ.FT.

FIELD SURVEYOR:

DRAWN BY:
Nicole Laconico

CHECKED BY:
Adnan Chowdhury

APPROVED BY:

COPYRIGHT:
DRAWINGS AND SPECIFICATIONS AS
INSTRUMENTS OF SERVICE ARE AND SHALL
REMAIN THE PROPERTY OF CREATIVE CORNER
WHETHER THE PROJECT WHICH THEY ARE
MADE IS EXECUTED OR NOT THEY ARE NOT
TO BE USED ON OTHER PROJECTS OR
EXTENSION TO THE PROJECT EXCEPT BY
WRITTEN AGREEMENT AND WITH
APPROPRIATE PROFESSIONAL FEE TO
CREATIVE CORNER.

ISSUE - A

Phase One, Building 1
(ARCHITECTURAL DRAWINGS)

_____	_____	_____
_____	_____	_____
_____	_____	_____
_____	_____	_____
_____	_____	_____
_____	_____	_____
_____	_____	_____
ISSUE A	29/01/2024	DD 70%

ORIENTATION :

DRAWING NAME:
KAMOON 2BR FLOOR PLAN

DATE COMPLETE:

DRAWING NUMBER:
A-1

PROJECT NUMBER: